

GARRITT  
BADER

Enter address here

PROJECT TYPE  
**PROJECT  
#053-9-27-17**

DRAWN BY:  
I. WILSON

ORIGINATION DATE:  
2-4-2015




REVISIONS

12-28-17 ORIG  
1-6-18 REV 1  
1-11-18 REV 2

CONTENTS  
FLOOR PLAN

"COPYRIGHT NOTICE"

PRELIMINARY - NOT FOR CONSTRUCTION

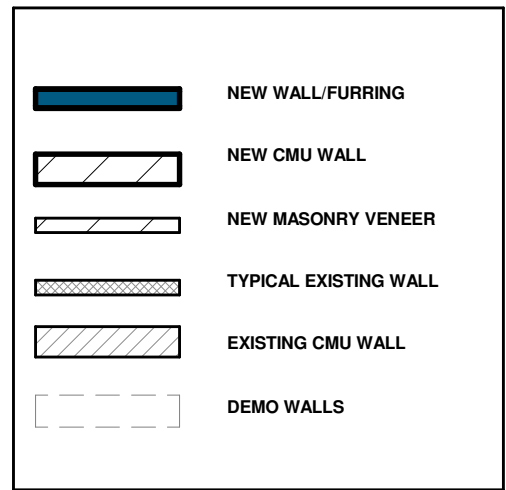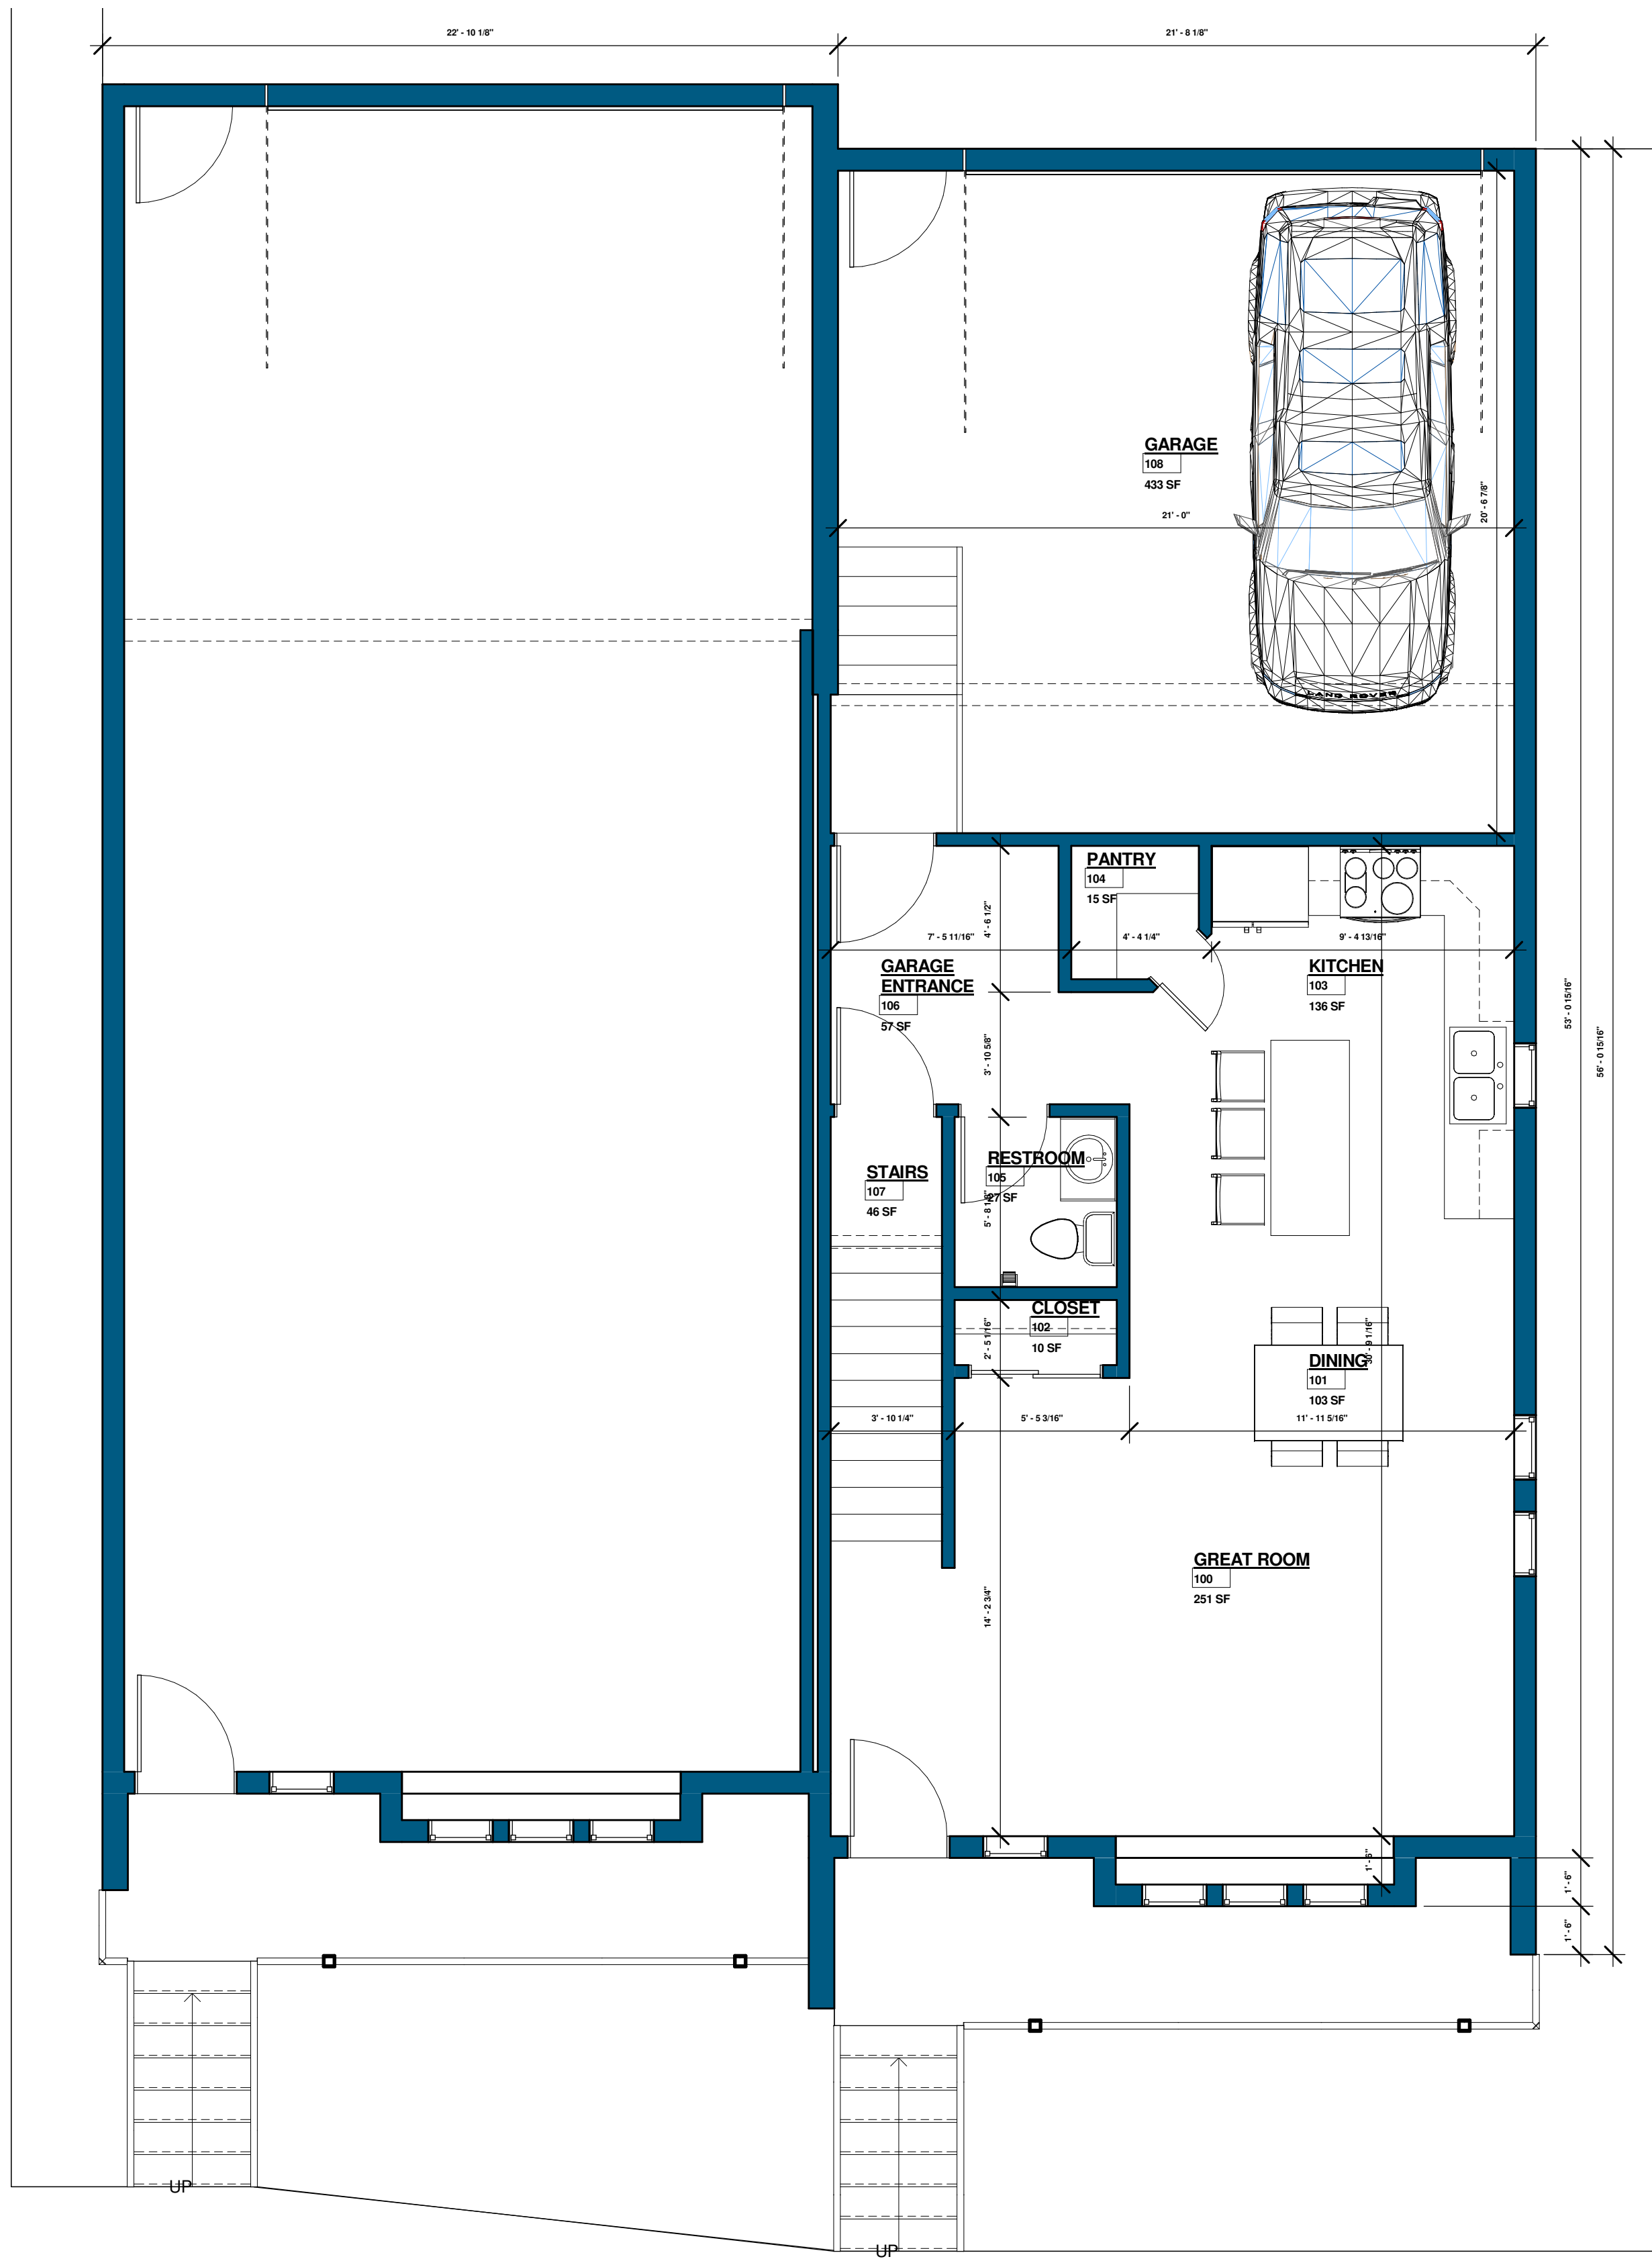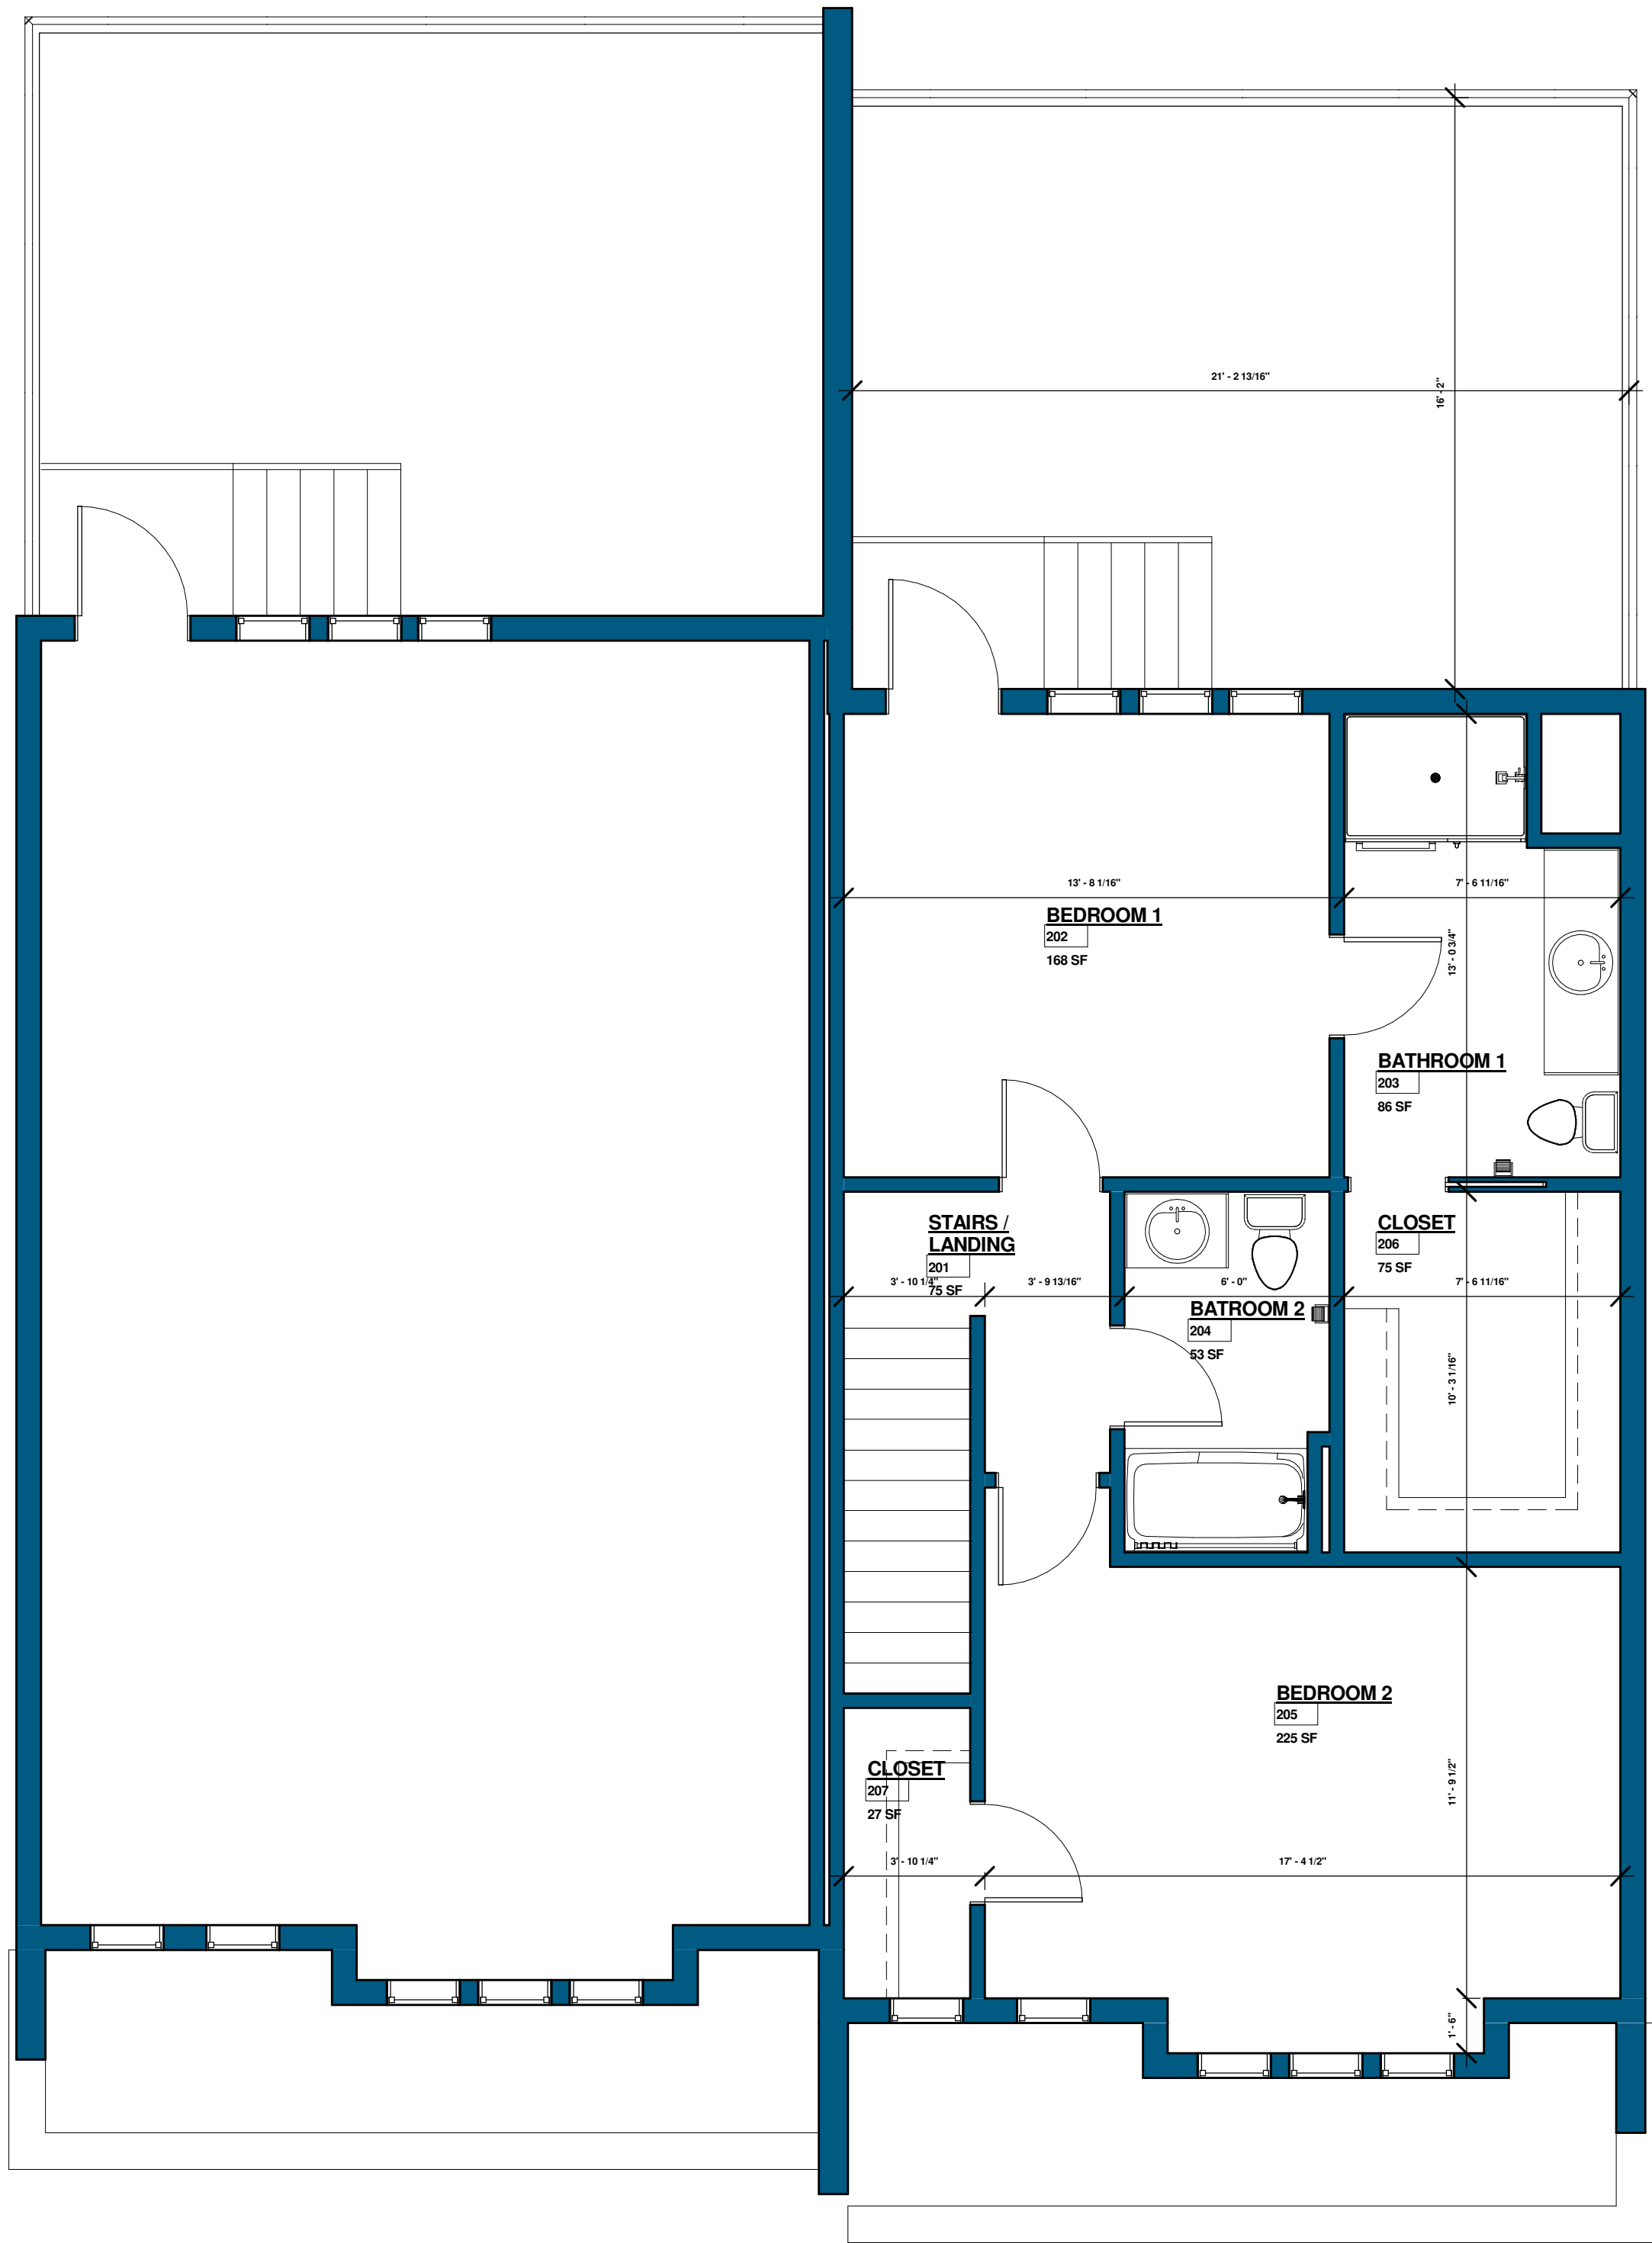

**WALL KEY**

SHEET NUMBER

**A1.0**